

A-105
CANTOR, FINE, & BROWN
105 P-3

DRAWING NUMBER
543.012
9/25/71

DRAWING NUMBER

DRAWING NUMBER


DRAWING NUMBER

PLANING CORPORATION • IRVINE, CALIFORNIA
REGISTERED ARCHITECT
REPRESENTED BY MANUFACTURER

PLANING CORPORATION • IRVINE, CALIFORNIA
REGISTERED ARCHITECT
REPRESENTED BY MANUFACTURER

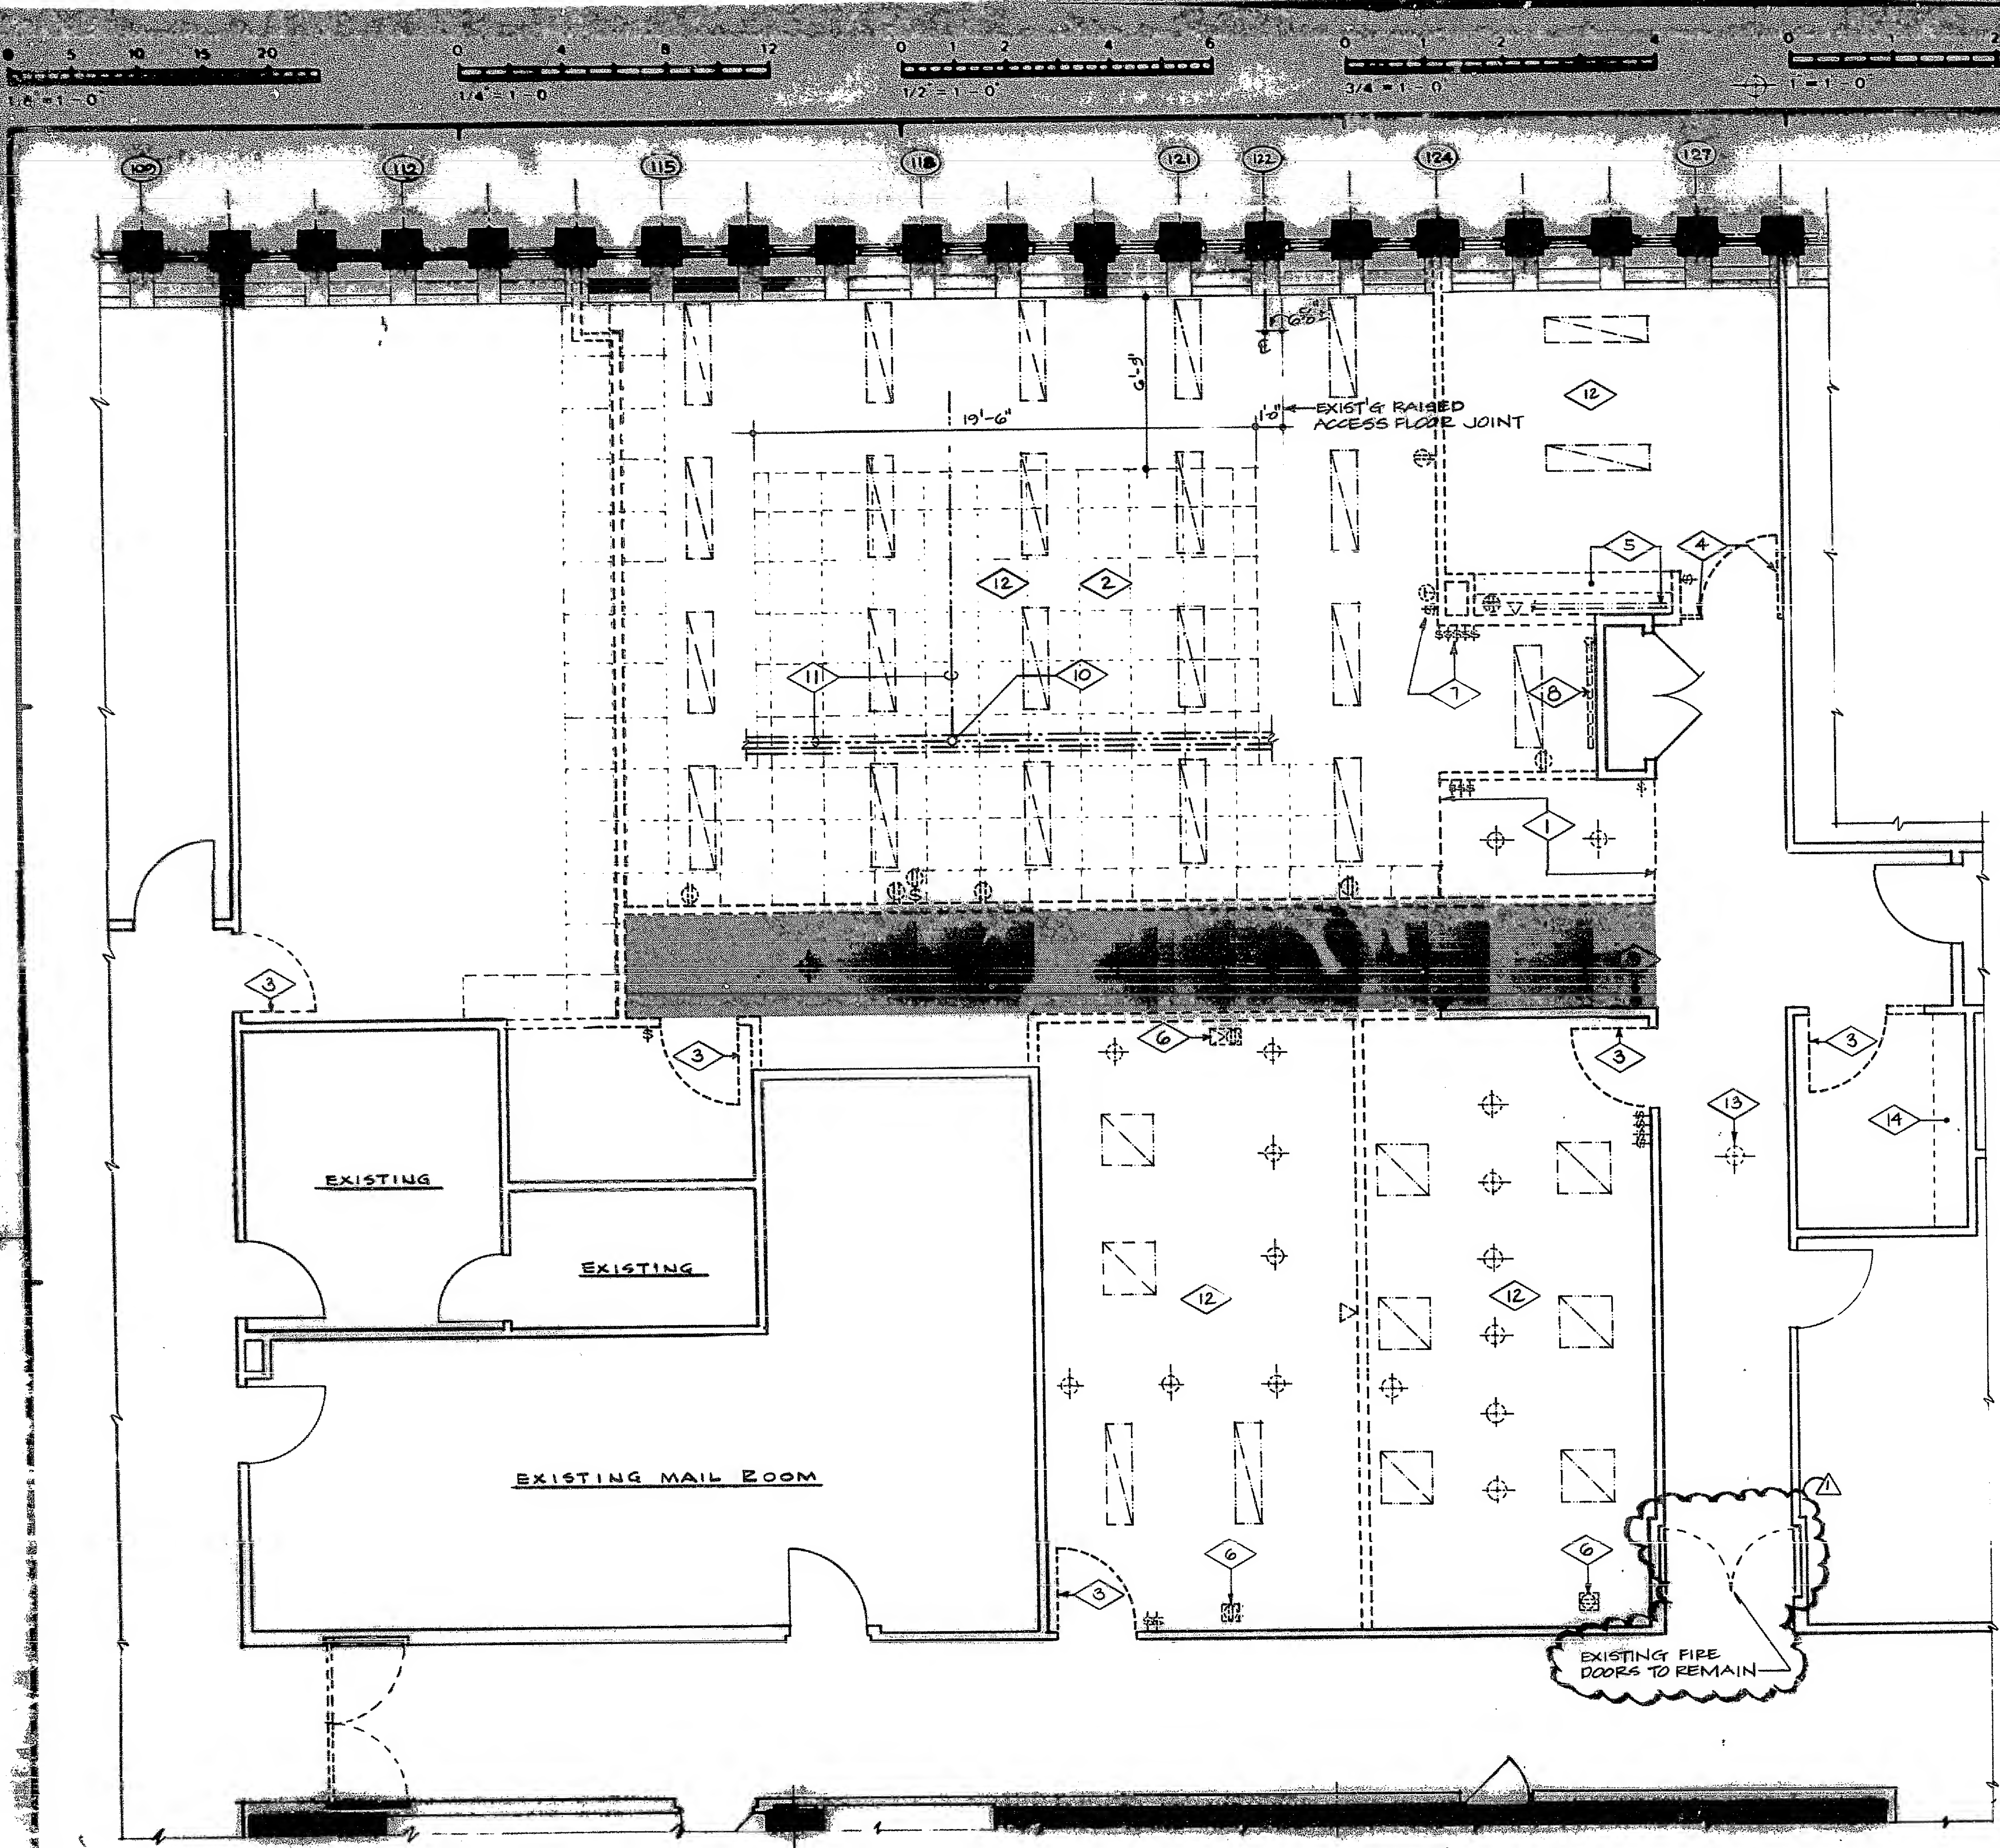

DEMOLITION NOTES

- 1 REMOVE EXISTING RAMP & RECONSTRUCTION PLAN DWG 105 P-1
 - 2 REMOVE EXISTING RAISED ACCESS FLOOR AND PEDESTALS IN AREA OF PIT. SEE CONSTRUCTION PLAN FOR NEW LAYOUT.
 - 3 REMOVE EXISTING HOLLOW METAL DOOR & SILL
 - 4 REMOVE EXISTING GYPSUM FLUORESCENT STRIP LIGHT
 - 5 REMOVE EXISTING ELECTRIC HEADS
 - 6 REMOVE 11 EXISTING KEY LIGHTS
 - 7 REMOVE EXISTING TVC (2)
 - 8 REMOVE EXISTING SWITCH DOWNLIGHTS
 - 9 REMOVE EXISTING SMOKE DETECTOR PIT AREA. REVISE & REINSTALL AS SHOWN ON ENGINEERING
 - 10 REMOVE & RELOCATE EXISTING DETECTOR CONDUIT FROM PIT. SEE ELECTRICAL ENGINEER
 - 11 REMOVE EXISTING ACOUSTIC FRAME OR INSTALL NEW AS REQUIRED FOR NEW CEILING DWG 105 P-7
 - 12 REMOVE EXISTING INCANDESCENT FIXTURE. SEE REFLECTED CEILING FOR NEW LOCATION.
 - 13 REMOVE METAL ROD & WOOD STUD
- SEE MECHANICAL & ELECTRICAL ENGINEER FOR ADDITIONAL REMOVALS & RELOCATION